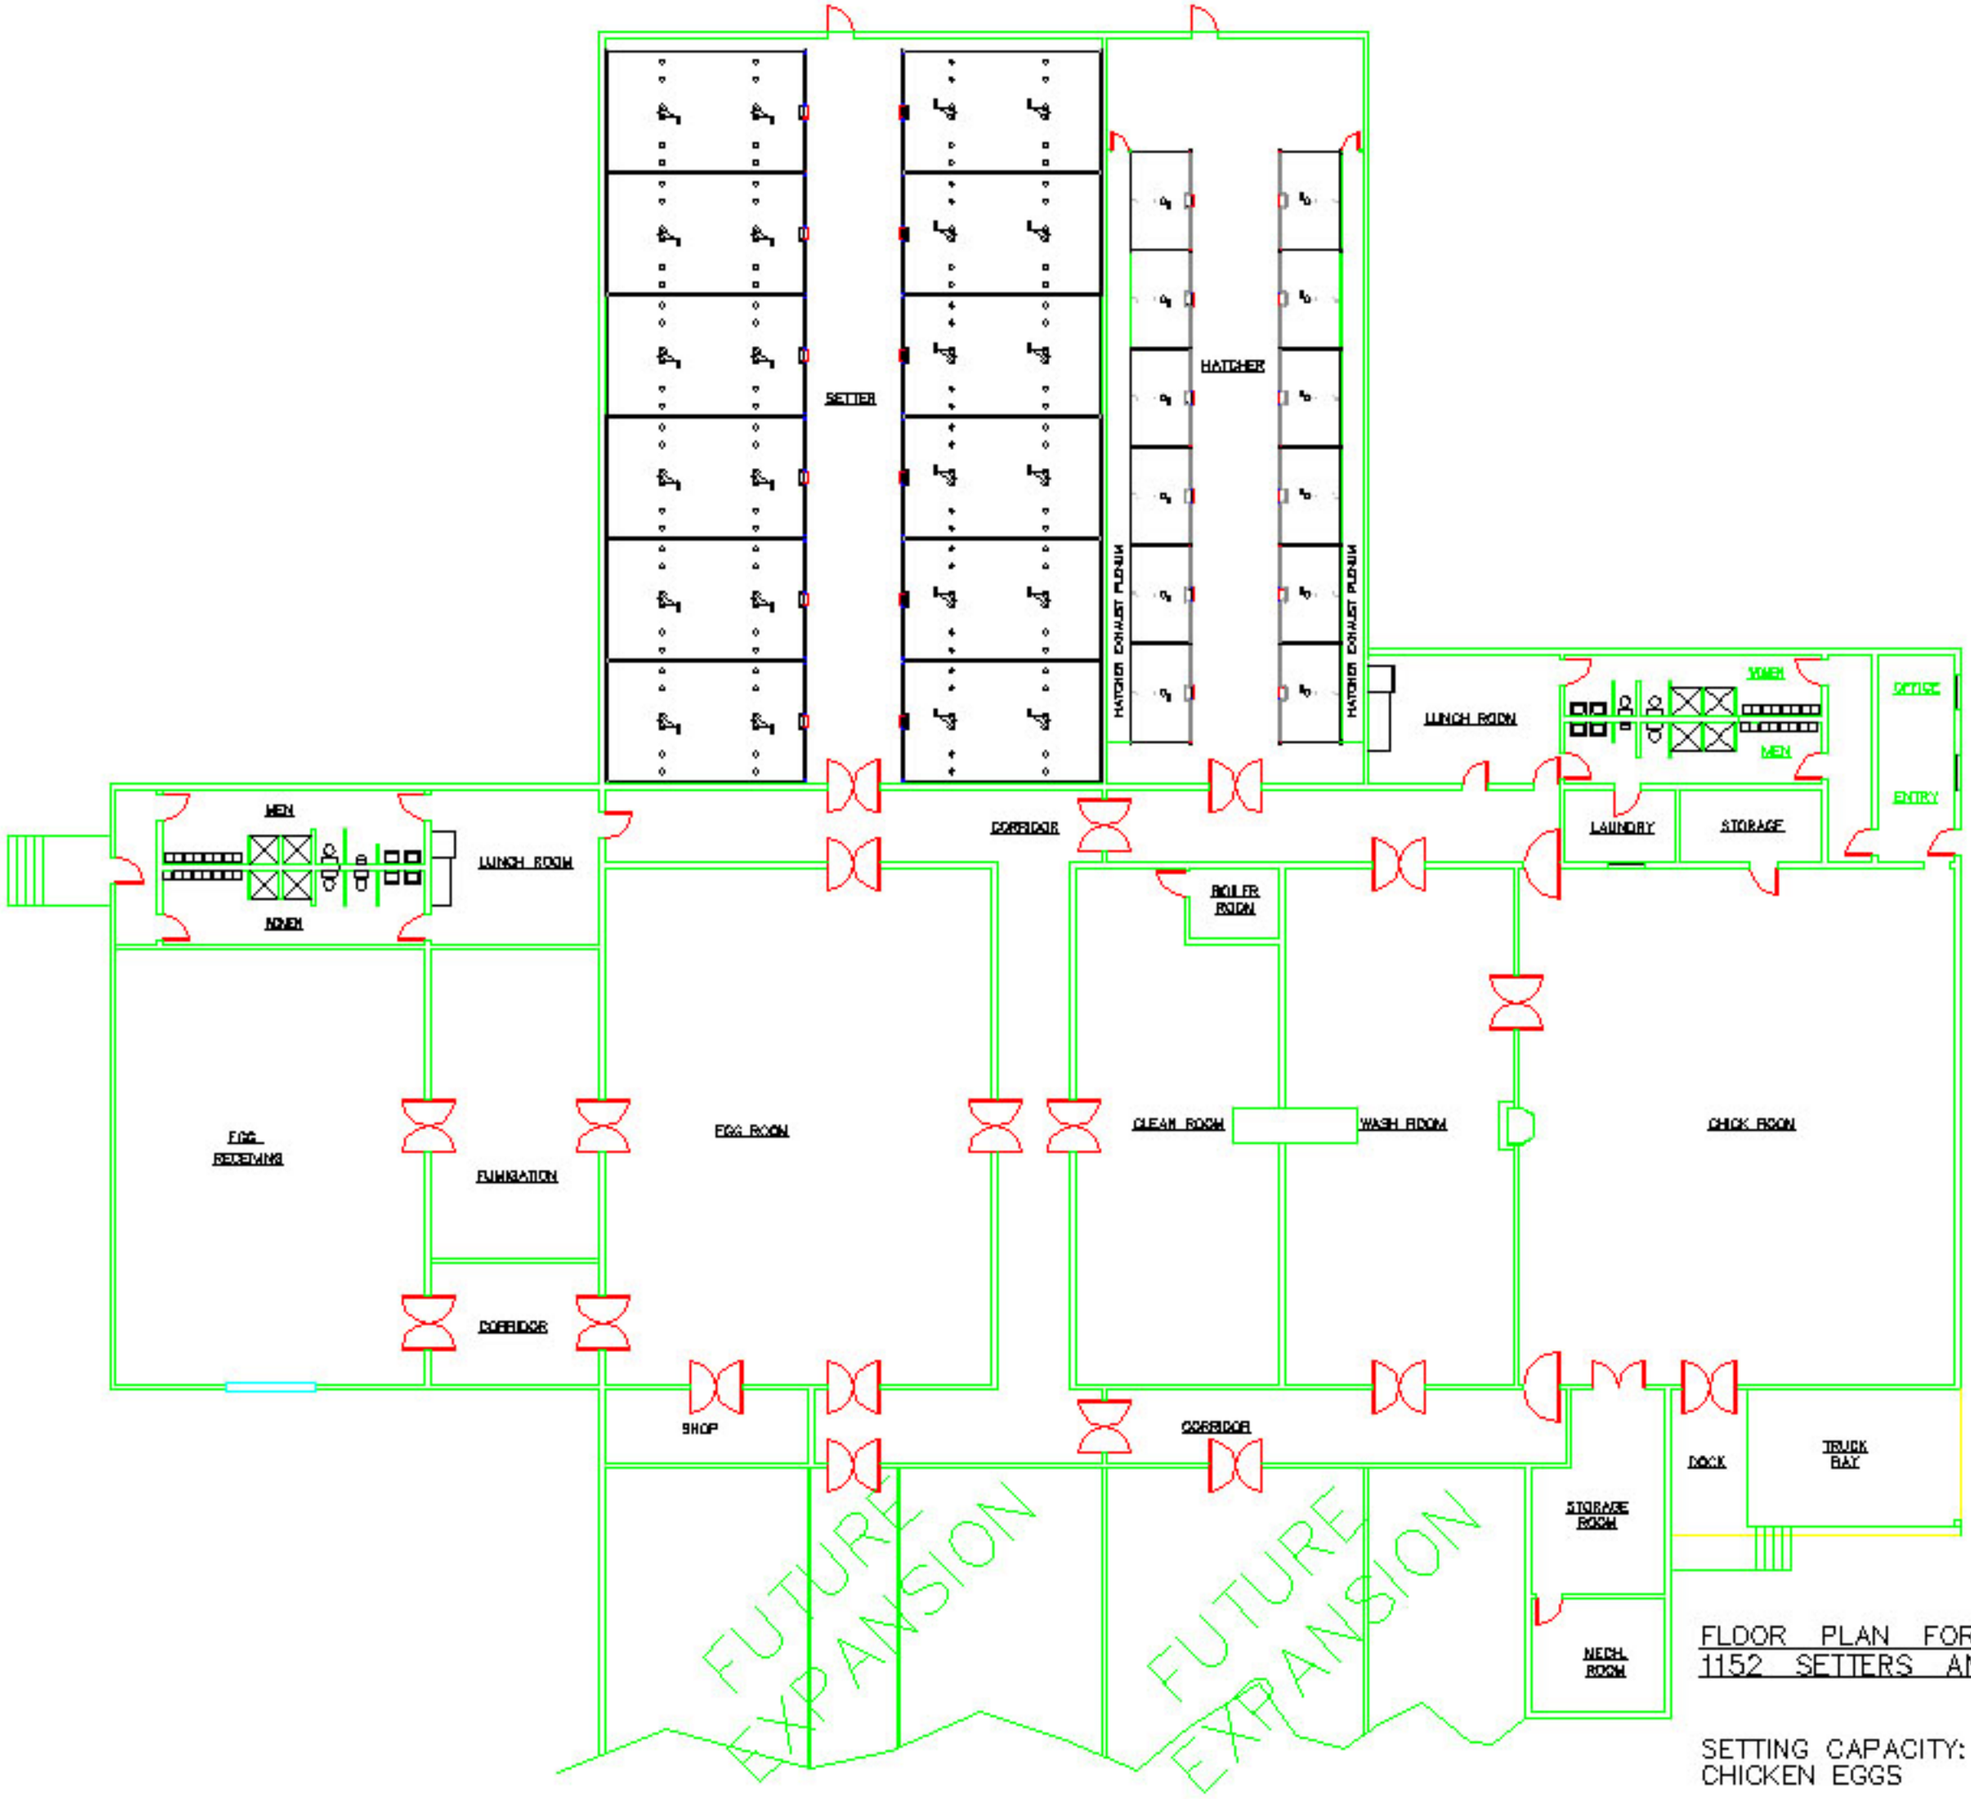

FLOOR PLAN FOR (12) NATUREFORM 1152 SETTERS AND (12) 192 HATCHERS

SETTING CAPACITY: 460,800 WEEK CHICKEN EGGS

PROPOSED FLOOR PLAN

12 PHOENIX 1152 SETTERS
12 PHOENIX 192 HATCHERS